

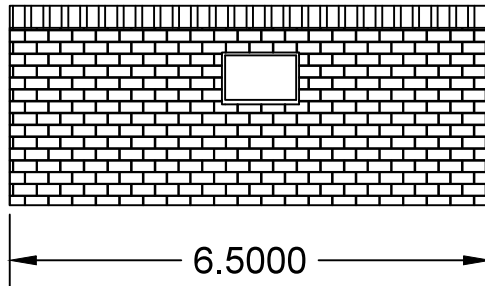



Plan view

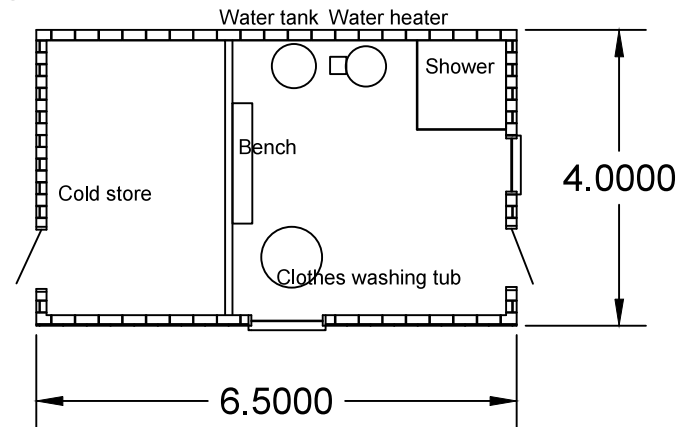

Elevation view south west

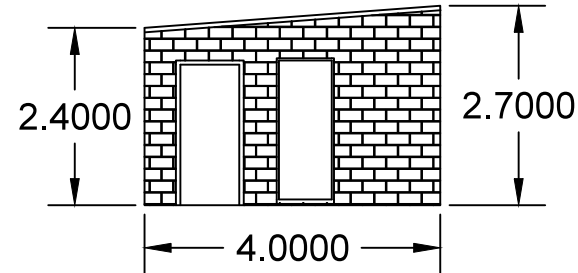

Elevation view south east

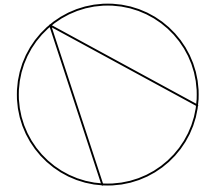

Site:
Yorkley Court Community
Farm, Lydney, GL15 4TZ

Project: Change of use of
masonry structure from
engine room to washroom.
1 shower cubicle.
Water heater (wood) and
water storage tank.
Plumbed to willow grey
water system.

Drawing: Floor
plan and elevations.

Scale: 1:100

Date: 2/11-14

Drg no: